REVISIONS

ZONE	REV		DES AGENT DATE	DES AGENT APP'R	USN DATE	USN APP'R
	B	COWL VENTS RELOCATED. EXHAUST OUTLETS RELOCATED. 5 MAN LIFE RAFT ADDED. EMERGENCY STEERING GEAR ADDED.	J.L. 3/19/52	RRS	4/2/52	g.a.
	C	STACK REVISED TO SUIT REF 2 REV D, MAST FDN & STAY REVISED TO SUIT REF 5. PLAN TRACED. ADDED ANCHOR LIGHT TO SUIT REF 5.	5.29.52	RRS	6/5/52	g.a.
	D	MANHOLE AT FR 31 CHANGED FROM 16" TO 18" DIA, AUTHORITY - BUSHIPS LTR NObs 5524 (519B) EN 8/A2-6, SER 519-3325 DATED 8.22.52 AND GENERAL NOTE NO. 1 ADDED.	9/16/52	W.B.H.	9/24/52	g.a.
	E	BULWARK BETWEEN FR 24 & 28 RAISED, SCUPPERS AT FR 26, ADDED GRABRAIL BKTS MODIFIED, BY AUTHORITY BUSHIPS LTR F5/1/S1/1 (519B2) EN8/A2-6, SER 519-3847 OF 8 SEPT 52 LIFTING LUGS ADDED TO SUIT REF 3 CREWS QUARTER ACCESS HATCH RELOCATED TO SUIT REF 2 - RELOCATED COVER SO THAT IT HINGES ON FWD SIDE. 16" QUARTER CLEATS RAISED TO SUIT REF 3 DRAINS ADDED IN PILOT HOUSE TO SUIT REF 2.... ADDED HOSE RACK ON AFT BHD OF PILOT HOUSE TO SUIT REF 13. GEN. NOTE NO. 2 ADDED	12 NOV 52	W.B.H.	11/14/52	g.a.

GENERAL NOTES

1- 18" MH (REV D) TO BE FITTED ON TUGS ON A NOT-TO-DELAY-VESSEL BASIS AND AT NO CHANGE IN COST.

2- REV. E TO BE ACCOMPLISHED ON A NOT-TO-DELAY-VESSEL-BASIS.

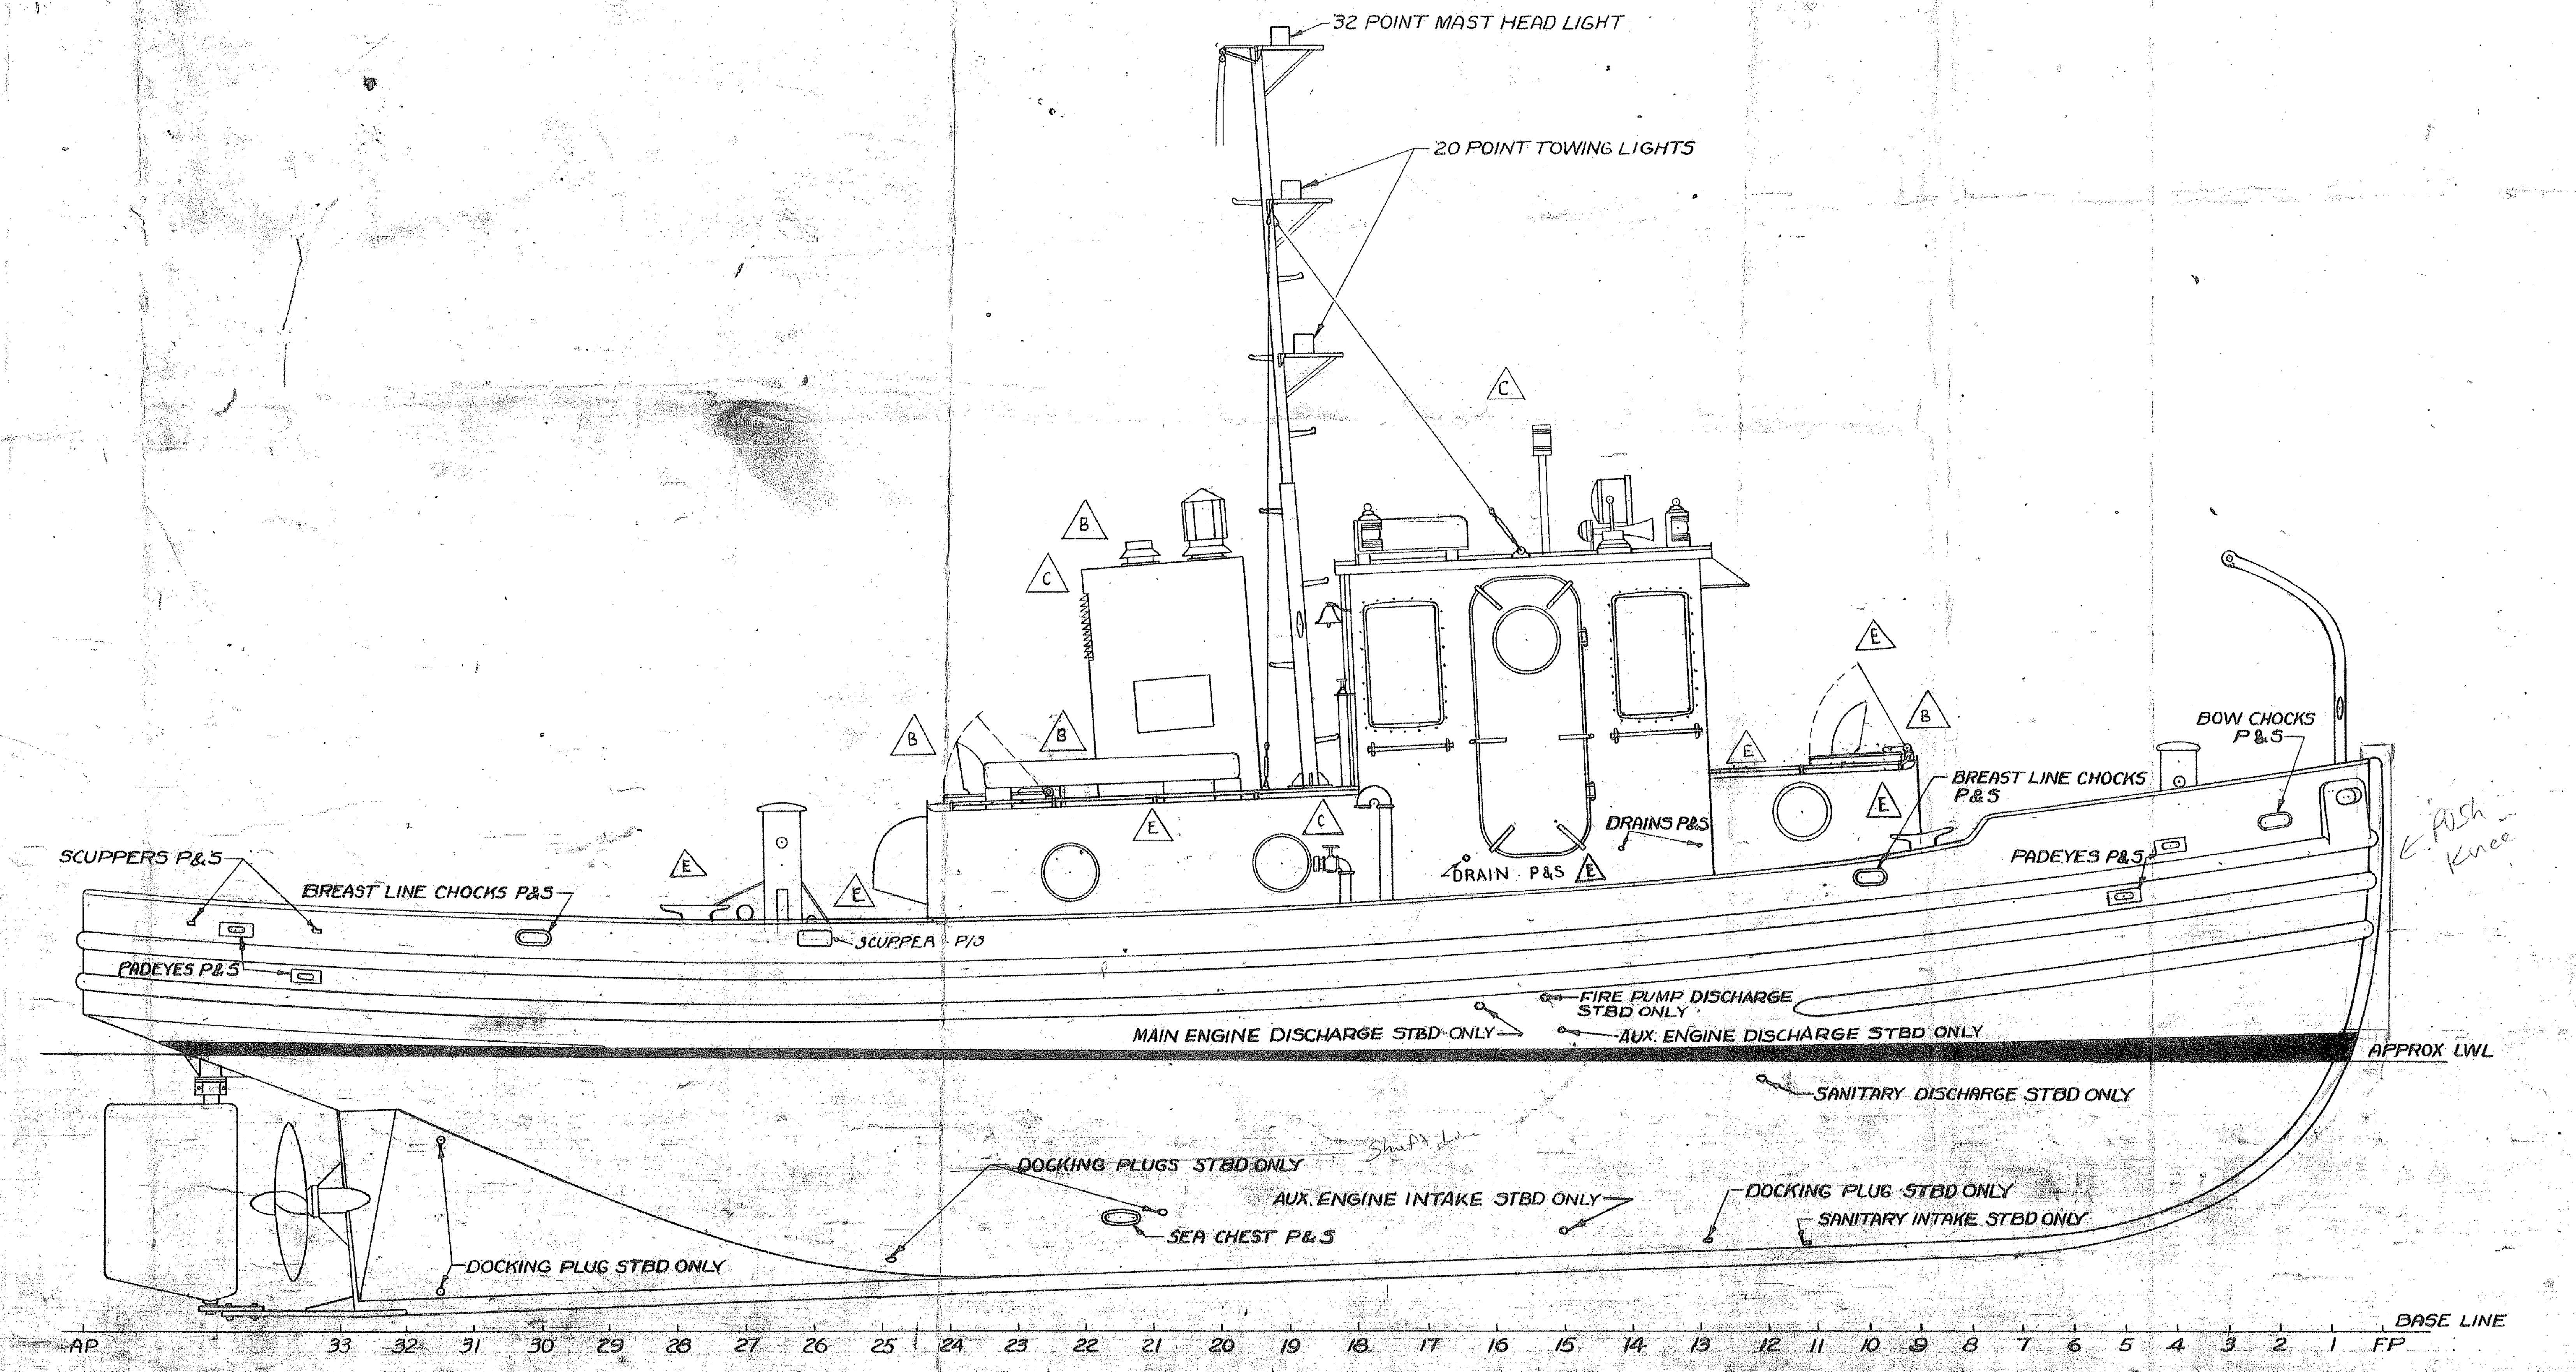

OUTBOARD PROFILE

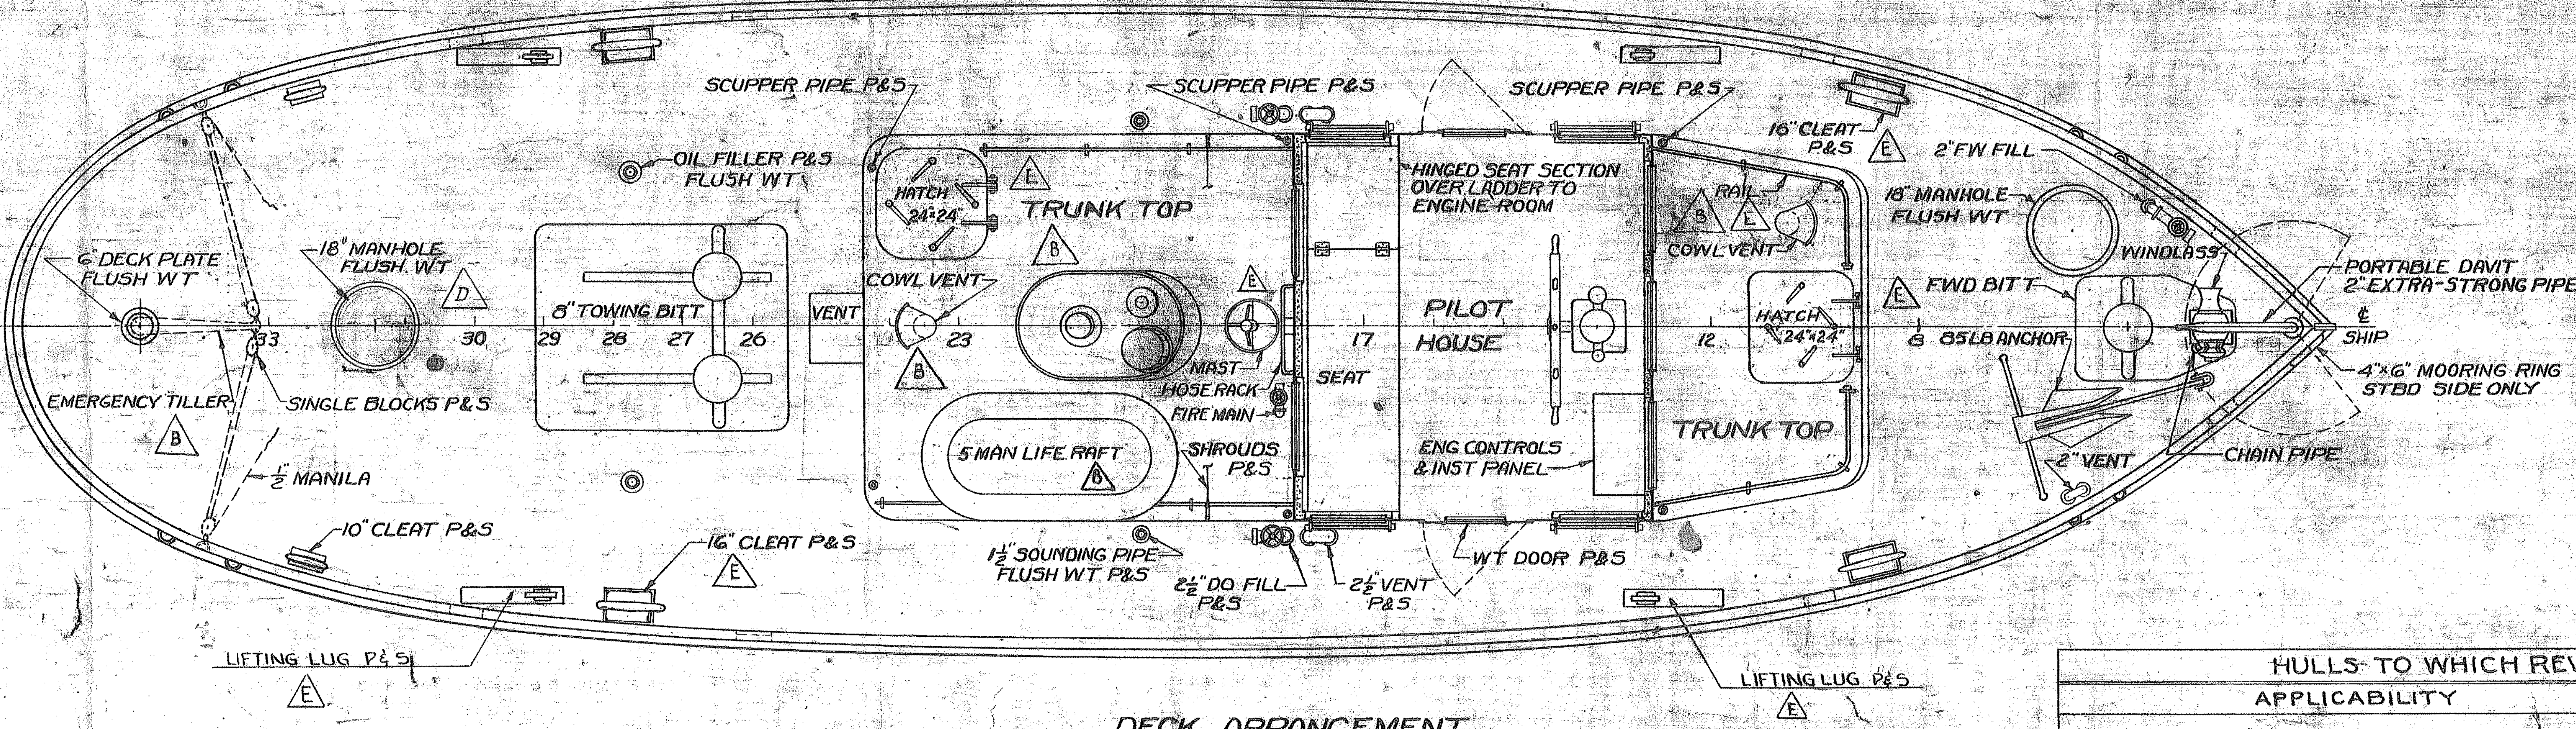

DECK ARRANGEMENT

REFERENCES

NO.		DRAWING NO. DES AGENT	DRAWING NO. BUSHIPS
1	LINES & OFFSETS	886-2	S8203(30)45/1230,855
2	TRUNK & PILOT HOUSE CONSTR	886-9	S8203(30)45/1230,861
3	DECK FITTINGS & LADDERS	886-13	S8203(30)45/1230,865
4	SHELL EXPANSION & BODY PLAN	886-8	S8203(30)45/1230,860
5	SIGNAL MAST	886-12	S8203(30)45/1230,
6	RUDDER ASSEMBLY & DETAILS	886-16	S8203(30)45/1230,868
7	SHAFT ASSEMBLY & DETAILS	886-17	S8203(30)45/1230,869
8	INBOARD PROFILE & HOLD ARRANGEMENT	886-1	S8203(30)45/1230,854
9	CONSTRUCTION PROFILE & SHELL FRAMING	886-4	S8203(30)45/1230,857
10	DECK & HOLD-FRAMING & PLATING	886-6	S1106(45)1233305
11	STEERING ARRANGEMENT & DETAILS	886-14	S8203(30)45/1230,866
12	STEERING STAND DETAILS	886-15	S8203(30)45/1230,867
13	PIPING-SANITARY-FW-FIREMAIN	886-19	S8203(30)45/1230,871
14	PIPING-SEACHEST-FIRE & BILGE	886-20	S8203(30)45/1230,872
15	PIPING-FUEL & LUBE OIL	886-21	S8203(30)45/1230,873
16	VENTILATION & EXHAUST PIPING	886-22	S8203(30)45/1230,874
17	WIRING ARRANGEMENT	886-24	S8203(30)45/1230,876

ARMY HULL NO.	SHIPBUILDER	CONTRACT NO.
ST2065-ST2074	NATIONAL STEEL & SHIPBUILDING CORP SAN DIEGO CAL	NObs5556 ✓
ST2026-ST2041	WILEY MANUFACTURING CO PORT DEPOSIT MD	NObs5555 ✓
ST2042-ST2064	AMERICAN ELECTRIC WELDING CO BALTIMORE MD	NObs5554 ✓
ST2016-ST2025	ROAMER BOAT CO HOLLAND MICH	NObs5553 ✓

HULLS TO WHICH REVISIONS APPLY

APPLICABILITY	REMARKS
REV A IS APPLICABLE TO HULLS 2016-2074 INCL REV B IS APPLICABLE TO HULLS 2016-2074 INCL REV C IS APPLICABLE TO HULLS 2016-2074 INCL REV D IS APPLICABLE TO HULLS 2022-2074 INCL REV E IS APPLICABLE TO HULLS 2022-2025 AND 2052-2064 INCL	[illegible] INCLUDING LATEST REVISION OF ORIGINAL DRAWING OF SAME NUMBER AND TITLE DATED 7 SEPT 1951, WHICH IT SUPERSEDES.

APPROVED BY A.B.S.
LETTER DATED 28 AUG 1951

JOHN G ALDEN
PLAN NO.
886-25

DATE 17 AUG 1951
DRAWN BY J.R.P.
CHECKED BY S.P.-F.L.
IN CHARGE S.P.
APPROVED W.B.H.
APPROVED C.P.S.

DESIGN AND ENGINEERING BY
JOHN G ALDEN INC
BOSTON MASS.

45 FT HARBOR TUG
ARMY TRANSPORTATION CORPS DESIGN 320

OUTBOARD PROFILE
&
DECK ARRANGEMENT

APPROVED J.K. Hutchison DATE 4/2/52
for SUPERVISOR OF SHIPBUILDING USN QUINCY MASS

CORRECTED PLAN

BUREAU OF SHIPS NO. S8203(30)45/1230878
REV E
SCALE 1/2"=1'-0"